DO NOT SCALE
DO NOT SCALE THIS DRAWING. USE FIGURED DIMENSIONS IN ALL CASES. CHECK ALL DIMENSIONS ON SITE. REPORT ANY DISCREPANCIES TO CONCEPT ARCHITECTURE BEFORE PROCEEDING.

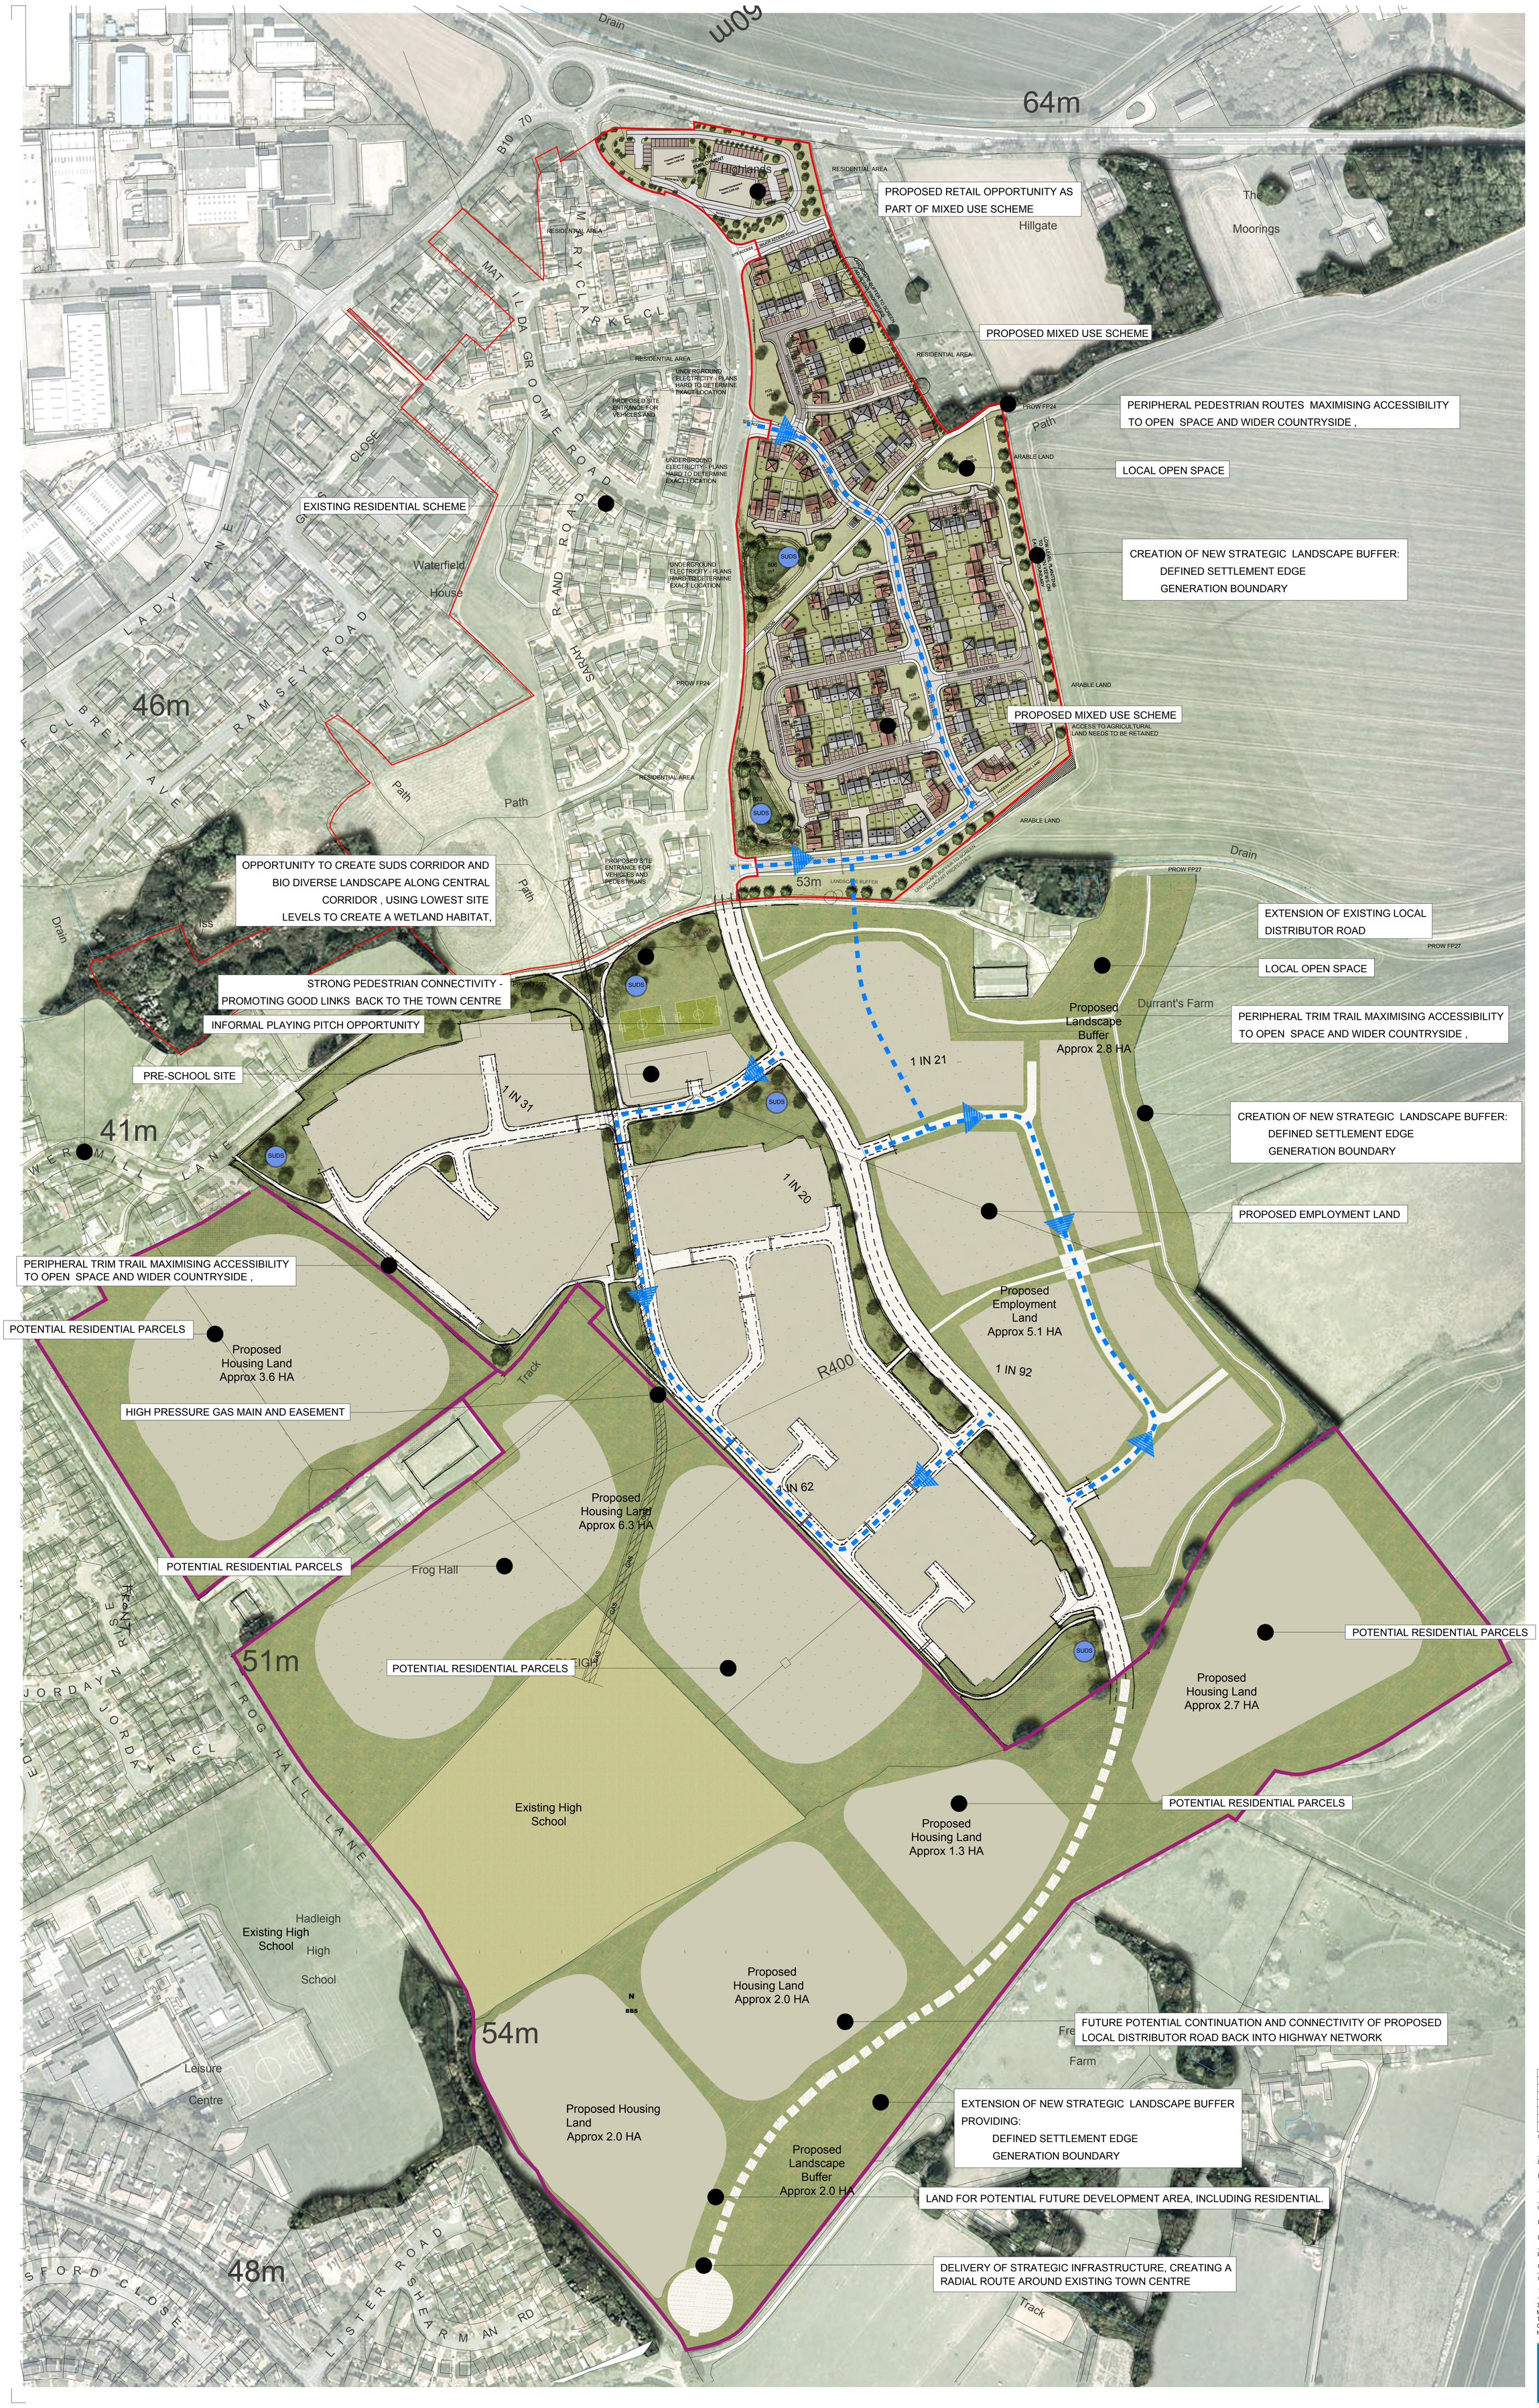

Rev	Description	Drawn	Date	Checked	Date
A	PLAYING PITCHES ADDED TO TO PRE SCHOOL SITE	CD	13.12.18	ST	13.12.18

status
PLANNING

job / client
PERSIMMON HOMES Ltd
-

drawing title
HADLEIGH
PROPOSED MASTERPLAN

project no.	drawing no.	revision	date
CPT-268	-	A	13.12.18

scale	drawn by	sheet size
1:1250	ST	A0

320J
Mayoral Way
Team Valley Trading Estate
Gateshead
NE11 0RT
0191 - 4661611
info@cpt-group.co.uk
CONCEPT ARCHITECTURE